

FLOOR PLAN

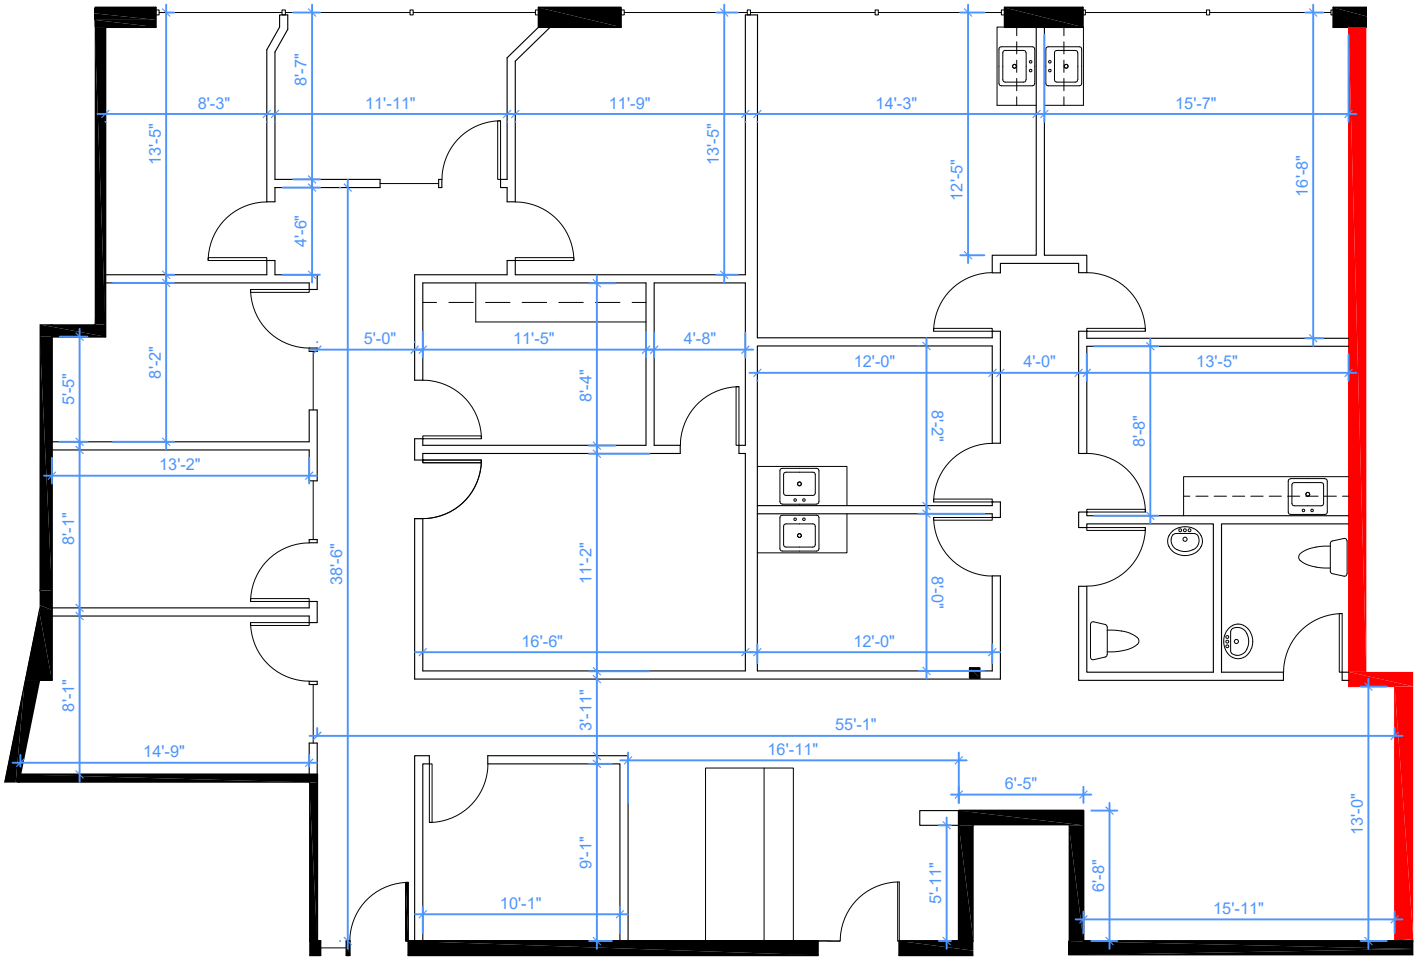

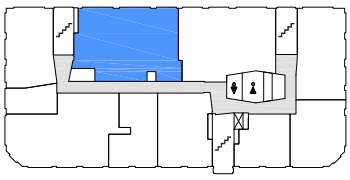

DEMISING WALL

0 5 25 FT.

Note: Drawings dimensions are approximate and for illustrative purposes only. The Landlord and Space Database Inc. make no representation as to the accuracy and/or completeness of this information.

APPROXIMATE NORTH

© 2026 Space Database Inc. All Rights Reserved

VITAL INFRASTRUCTURE

PROJECT NAME
Centre Médical des Pionniers
Terrebonne, Québec

SPACE PLAN

DRAWING NAME
SUITE 350
3,508 SF
AS PER ANSI/BOMA Z65.1 1996

SCALE
AS NOTED

DATE
OCTOBER 23 2026

DRAWING NO.
M350